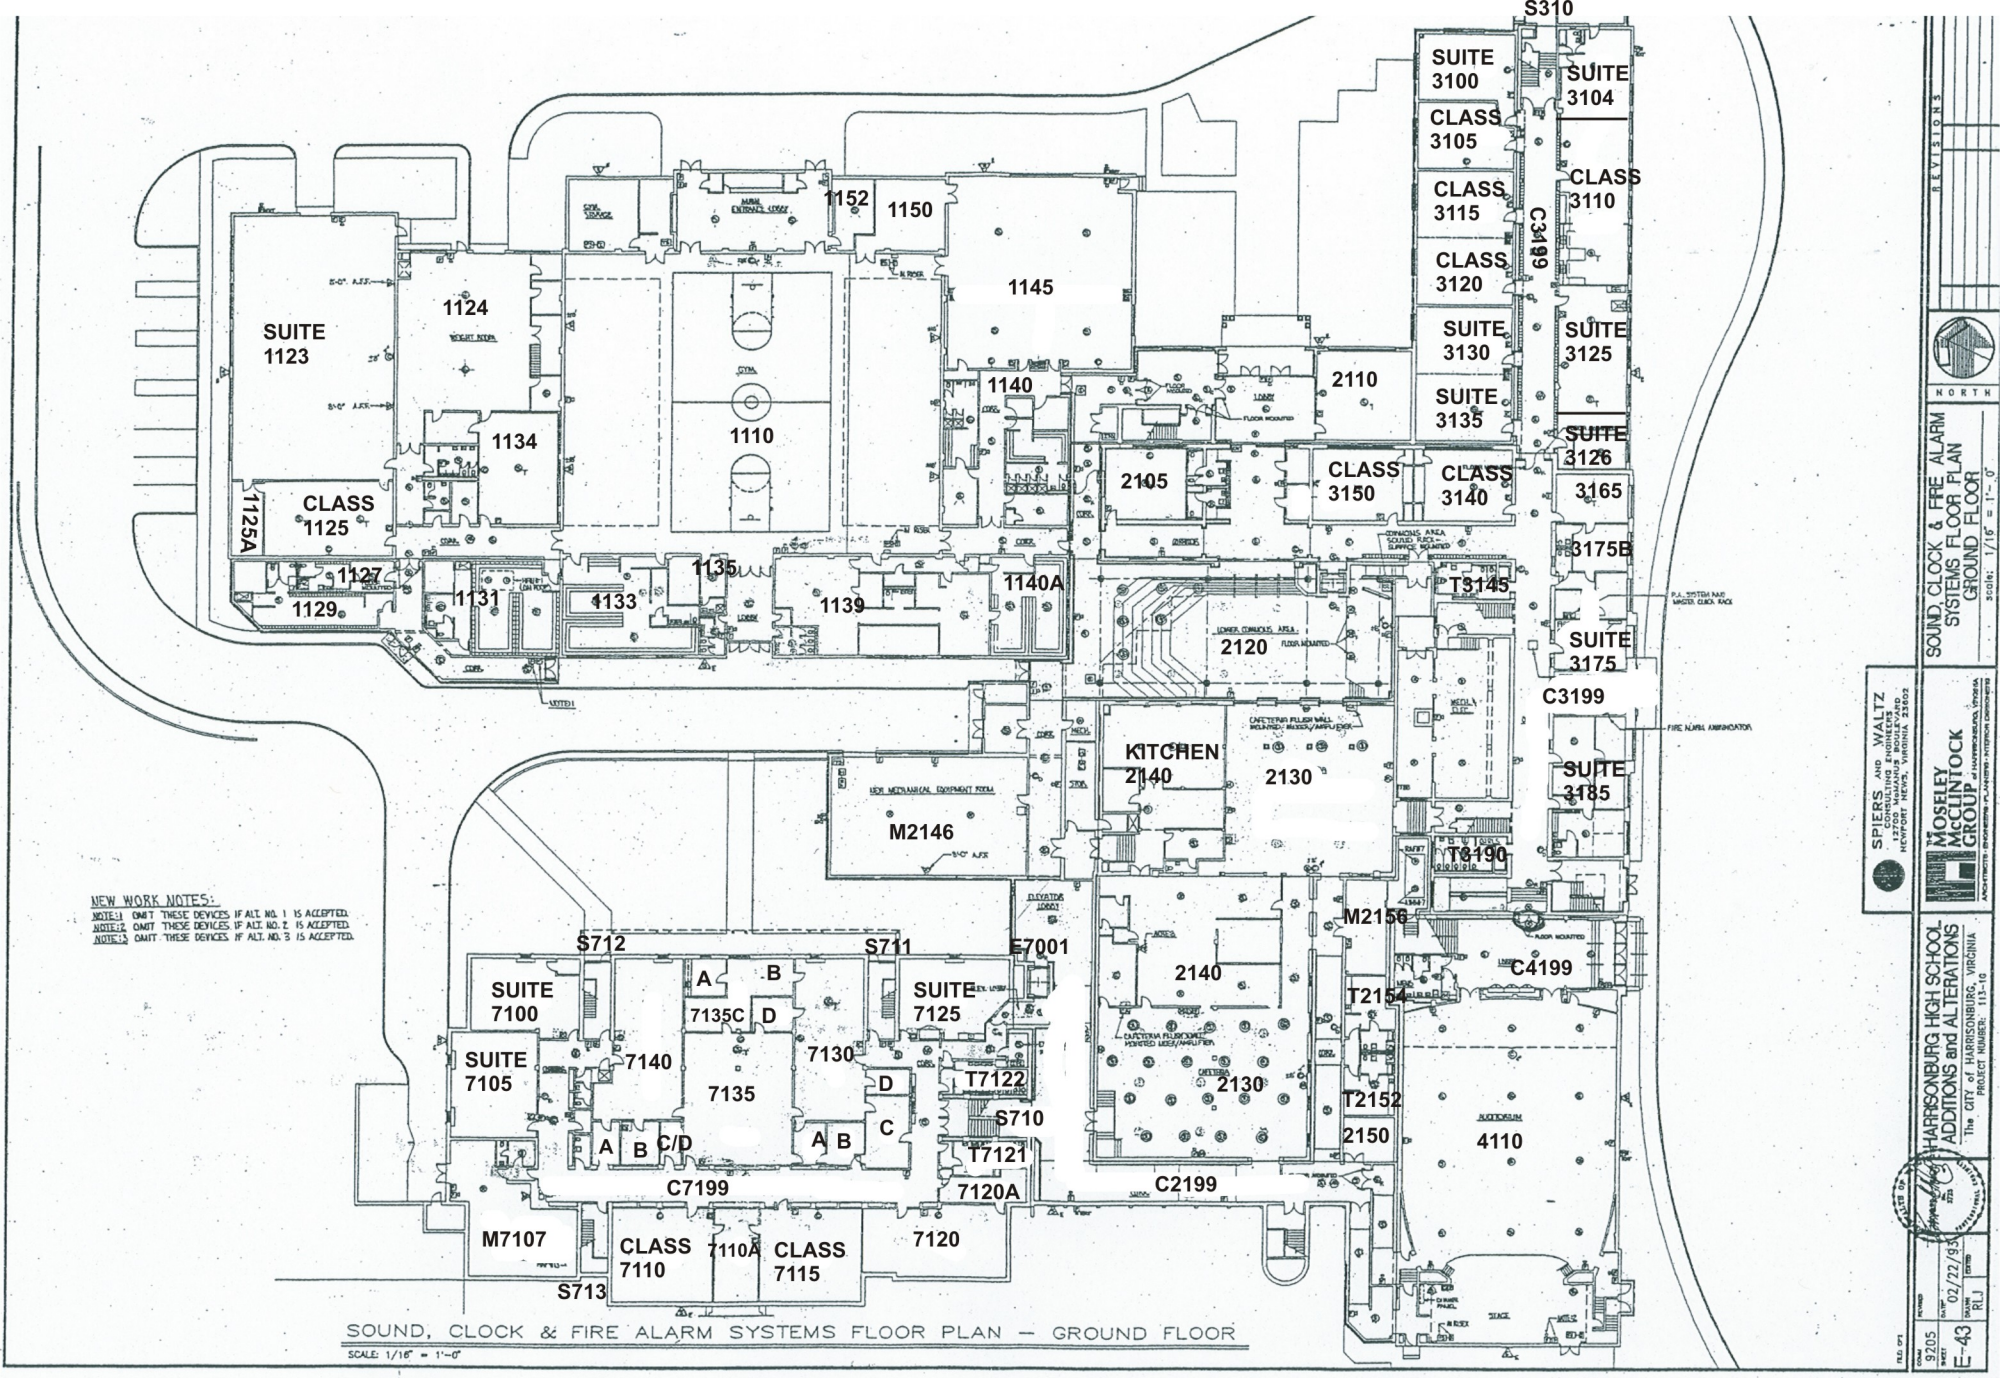
S310
SUITE 3100
SUITE 3104
CLASS 3105
CLASS 3110
CLASS 3115
CLASS 3120
C3199
SUITE 3130
SUITE 3125
SUITE 3135
SUITE 3126
CLASS 3150
CLASS 3140
3165
3175B
T3145
SUITE 3175
C3199
SUITE 3185
T8190
M2156
C4199
T2154
T2152
2150
4110
AUDITORIUM
SUITE 1123
1124
1134
1125A
CLASS 1125
1127
1129
1131
1133
1135
1139
1140A
1152
1150
1145
1140
1110
2110
2105
2120
2130
2140
KITCHEN 2140
M2146
S712
S711
E7001
SUITE 7100
SUITE 7105
SUITE 7125
7135C
7140
7135
7130
T7122
S710
T7121
7120A
C7199
C2199
M7107
CLASS 7110
7110A
CLASS 7115
7120
S713
NEW WORK NOTES:
NOTE:1 OMIT THESE DEVICES IF ALT. NO. 1 IS ACCEPTED.
NOTE:2 OMIT THESE DEVICES IF ALT. NO. 2 IS ACCEPTED.
NOTE:3 OMIT THESE DEVICES IF ALT. NO. 3 IS ACCEPTED.
SOUND, CLOCK & FIRE ALARM SYSTEMS FLOOR PLAN — GROUND FLOOR
SCALE: 1/16" = 1'-0"
REVISIONS
NORTH
SOUND, CLOCK & FIRE ALARM SYSTEMS FLOOR PLAN GROUND FLOOR
SCALE: 1/16" = 1'-0"
SPIERS AND WALTZ
MOSELEY McCLINTOCK GROUP
HARRISONBURG HIGH SCHOOL ADDITIONS and ALTERATIONS
The CITY of HARRISONBURG, VIRGINIA
PROJECT NUMBER: 113-10
9205
02/22/93
RLJ
E-43