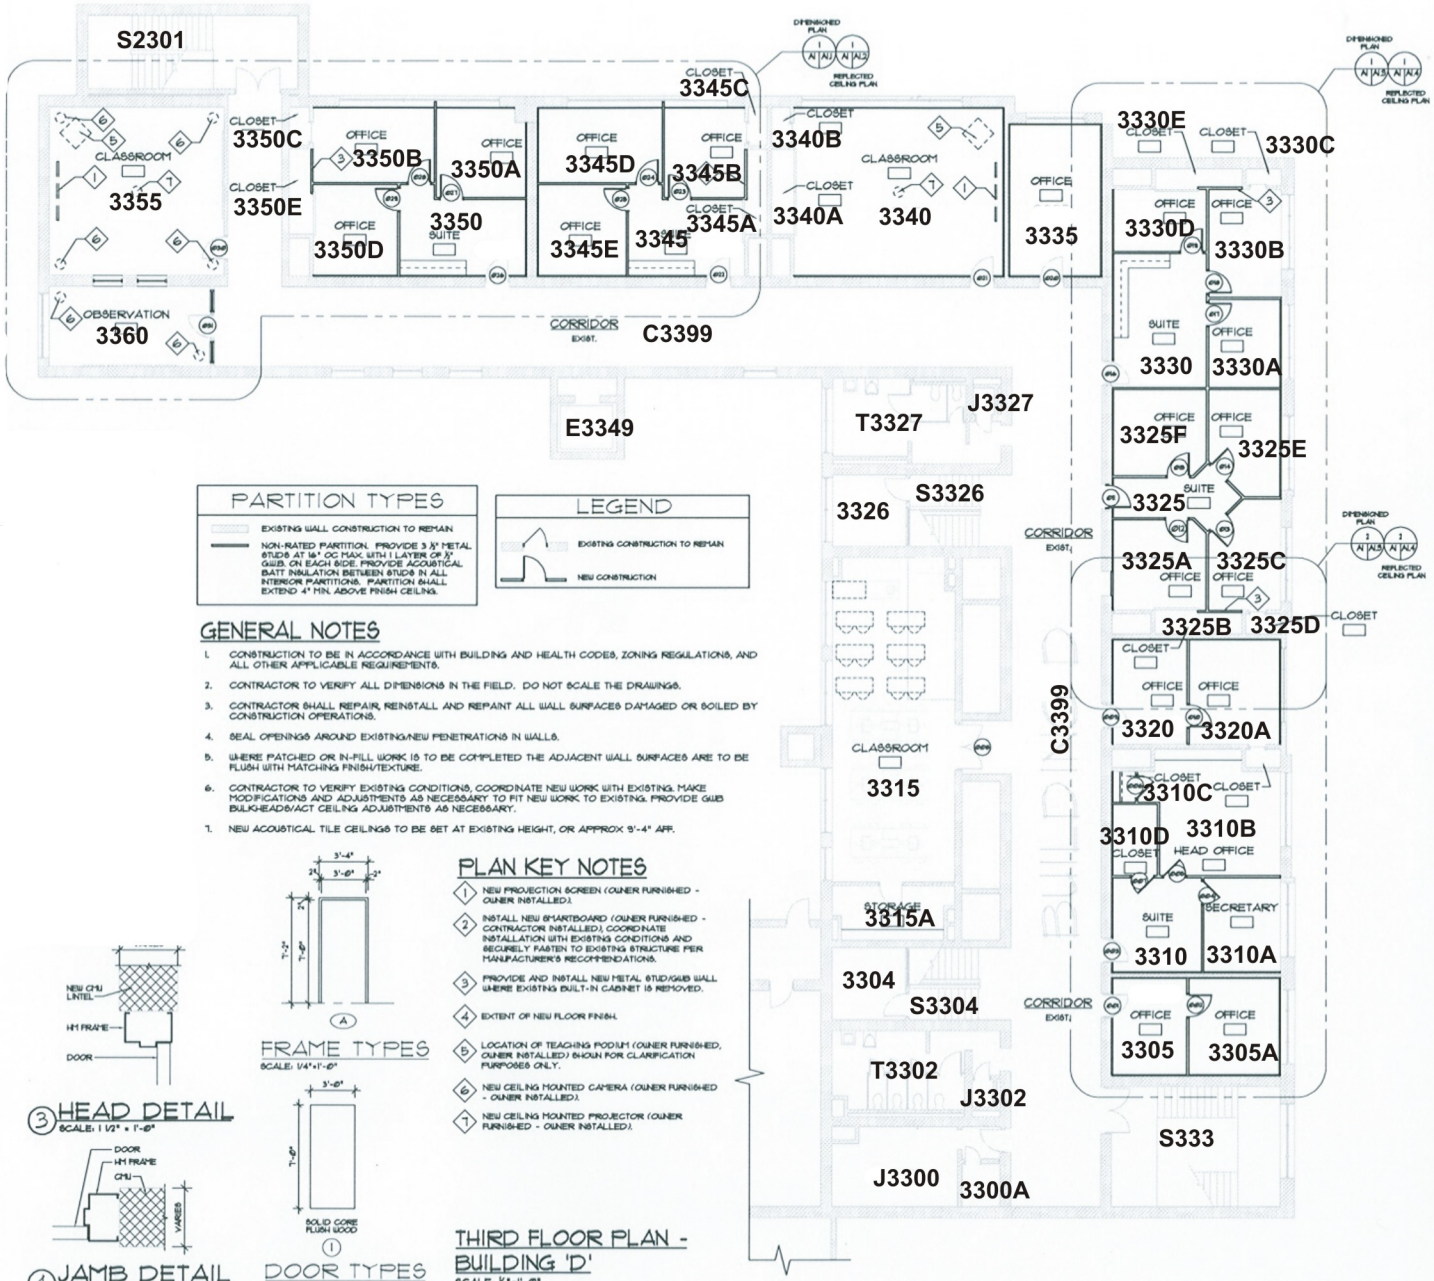

PARTITION TYPES

EXISTING WALL CONSTRUCTION TO REMAIN

NON-RATED PARTITION. PROVIDE 3 ⅝" METAL STUDS AT 16" OC MAX. WITH 1 LAYER OF ⅝" GWB. ON EACH SIDE. PROVIDE ACOUSTICAL BATT INSULATION BETWEEN STUDS IN ALL INTERIOR PARTITIONS. PARTITION SHALL EXTEND 4" MIN. ABOVE FINISH CEILING.

LEGEND

EXISTING CONSTRUCTION TO REMAIN

NEW CONSTRUCTION

GENERAL NOTES

1. CONSTRUCTION TO BE IN ACCORDANCE WITH BUILDING AND HEALTH CODES, ZONING REGULATIONS, AND ALL OTHER APPLICABLE REQUIREMENTS.
2. CONTRACTOR TO VERIFY ALL DIMENSIONS IN THE FIELD. DO NOT SCALE THE DRAWINGS.
3. CONTRACTOR SHALL REPAIR, REINSTALL AND REPAINT ALL WALL SURFACES DAMAGED OR SOILED BY CONSTRUCTION OPERATIONS.
4. SEAL OPENINGS AROUND EXISTING/NEW PENETRATIONS IN WALLS.
5. WHERE PATCHED OR IN-FILL WORK IS TO BE COMPLETED THE ADJACENT WALL SURFACES ARE TO BE FLUSH WITH MATCHING FINISH/TEXTURE.
6. CONTRACTOR TO VERIFY EXISTING CONDITIONS, COORDINATE NEW WORK WITH EXISTING. MAKE MODIFICATIONS AND ADJUSTMENTS AS NECESSARY TO FIT NEW WORK TO EXISTING. PROVIDE GWB BULKHEADS/ACT CEILING ADJUSTMENTS AS NECESSARY.
7. NEW ACOUSTICAL TILE CEILINGS TO BE SET AT EXISTING HEIGHT, OR APPROX 9'-4" AFF.

PLAN KEY NOTES

1. NEW PROJECTION SCREEN (OWNER FURNISHED - OWNER INSTALLED).
2. INSTALL NEW SMARTBOARD (OWNER FURNISHED - CONTRACTOR INSTALLED). COORDINATE INSTALLATION WITH EXISTING CONDITIONS AND SECURELY FASTEN TO EXISTING STRUCTURE PER MANUFACTURER'S RECOMMENDATIONS.
3. PROVIDE AND INSTALL NEW METAL STUD/GWB WALL WHERE EXISTING BUILT-IN CABINET IS REMOVED.
4. EXTENT OF NEW FLOOR FINISH.
5. LOCATION OF TEACHING PODIUM (OWNER FURNISHED, OWNER INSTALLED) SHOWN FOR CLARIFICATION PURPOSES ONLY.
6. NEW CEILING MOUNTED CAMERA (OWNER FURNISHED - OWNER INSTALLED).
7. NEW CEILING MOUNTED PROJECTOR (OWNER FURNISHED - OWNER INSTALLED).

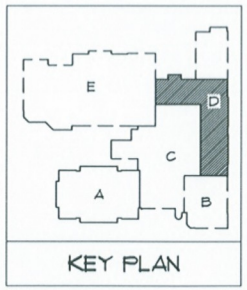

KEY PLAN

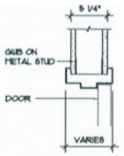

1 HEAD DETAIL
SCALE: 1 1/2" = 1'-0"

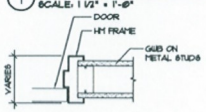

2 JAMB DETAIL
SCALE: 1 1/2" = 1'-0"

3 HEAD DETAIL
SCALE: 1 1/2" = 1'-0"

4 JAMB DETAIL
SCALE: 1 1/2" = 1'-0"

FRAME TYPES
SCALE: 1/4"=1'-0"

DOOR TYPES
SCALE: 1/4"=1'-0"

THIRD FLOOR PLAN - BUILDING 'D'
SCALE: 1/8"=1'-0"

MARTIN & CO. ARCHITECTS, INC.
104 Arlington Avenue
Radford, Virginia 24141
540-731-4474
540-639-2030 Fax
www.mco-arch.com

JAMES MADISON UNIVERSITY
MEMORIAL HALL RENOVATION
COLLEGE OF EDUCATION
HARRISONBURG, VA

THIRD FLOOR PLAN - BUILDING 'D', SCHEDULES AND NOTES

Revisions

Comm. #	0515041
Date	1/26/06
Design	MCO
Drawing	KTD
Check	LSM
File	0515041-A4
Sheet	A1

MARTIN & CO. ARCH. INC.
©COPYRIGHT 2004

Memorial Hall
Third Floor Front
Building #0972
August 2006