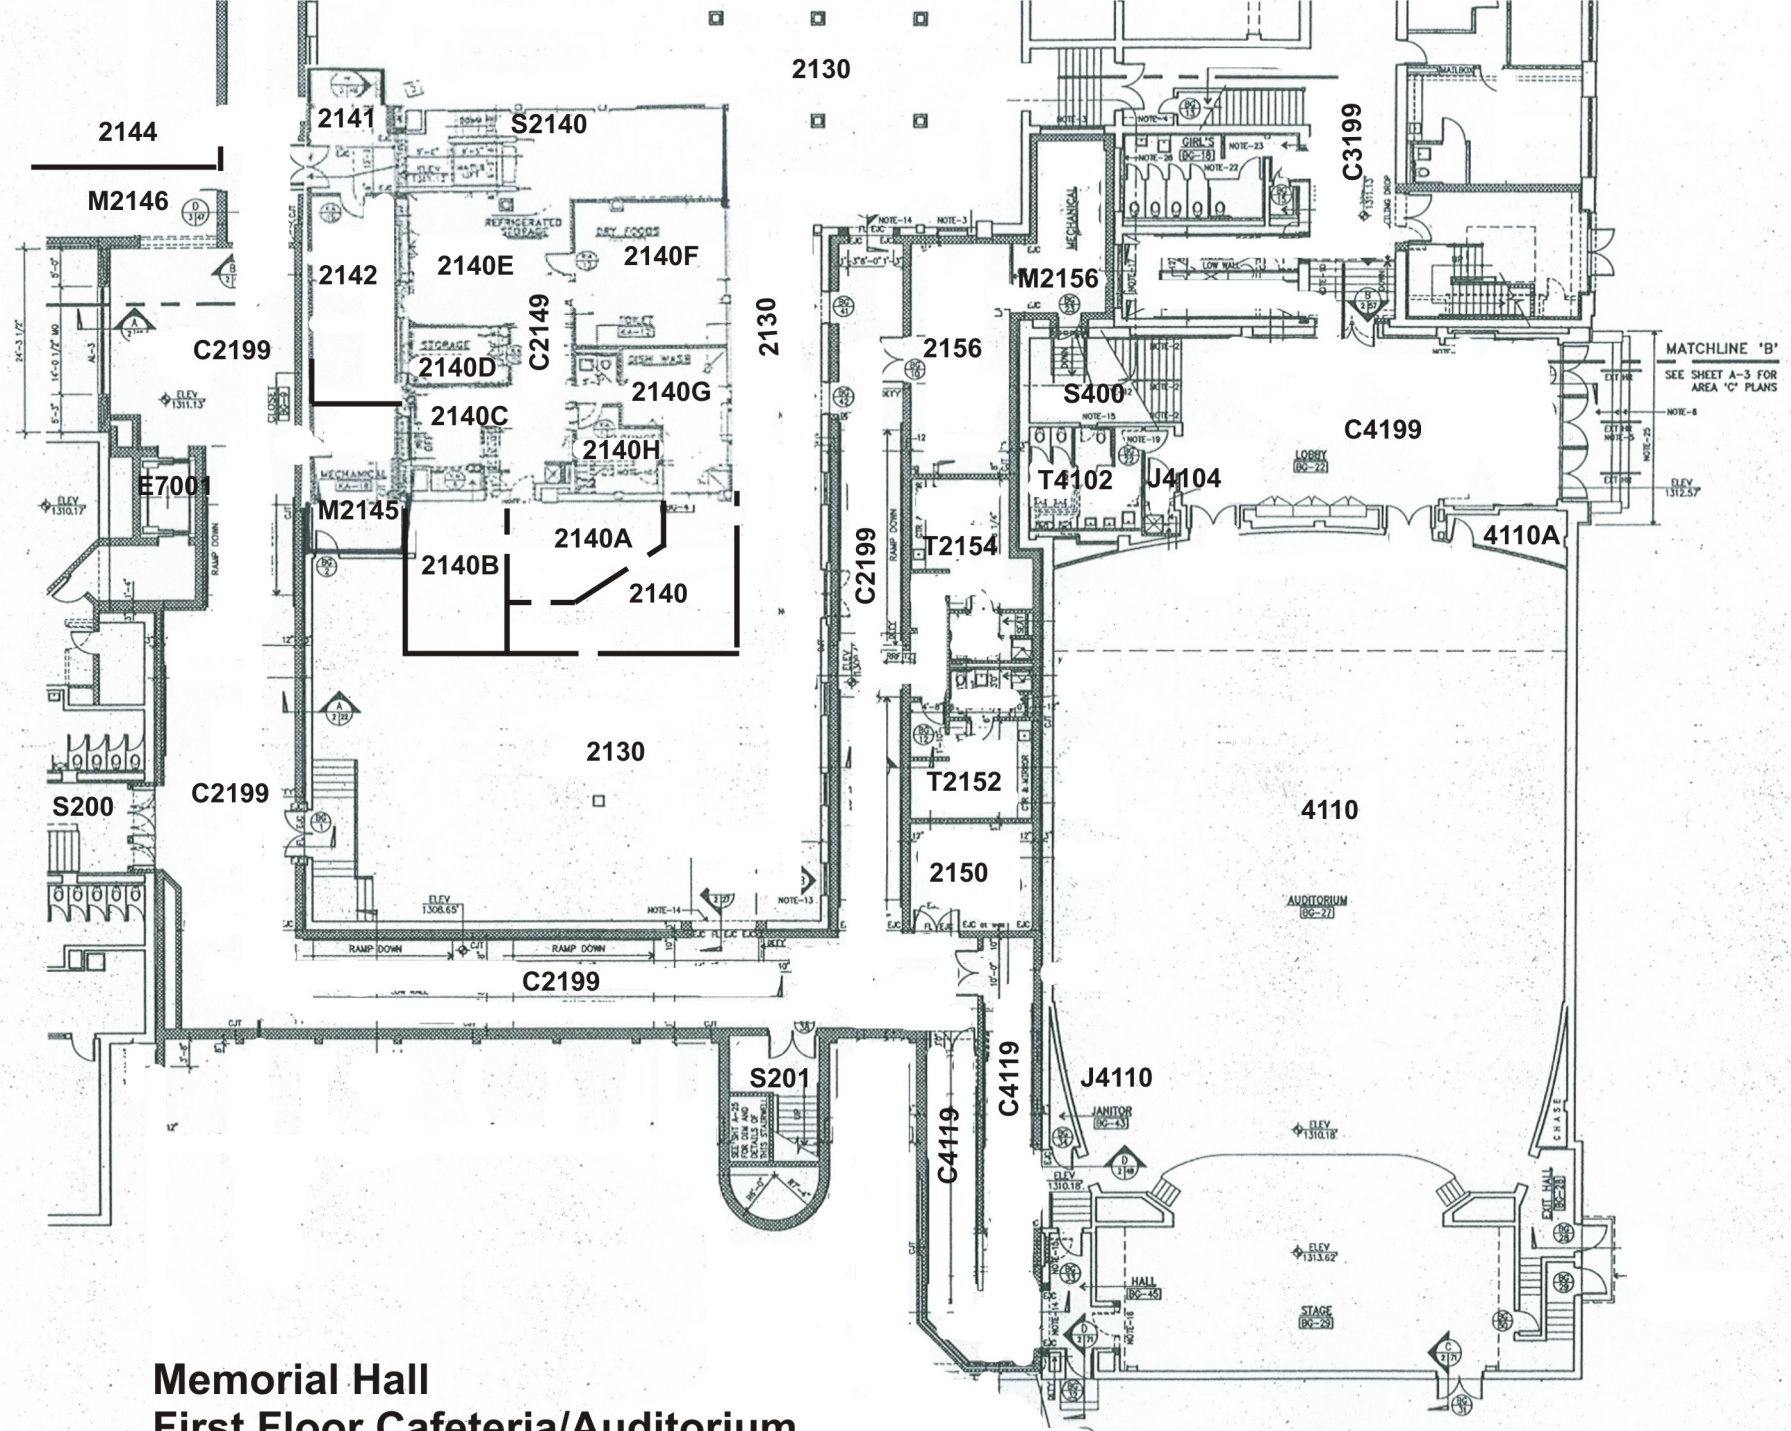

Memorial Hall
First Floor Cafeteria/Auditorium
Building #0972
November 2005